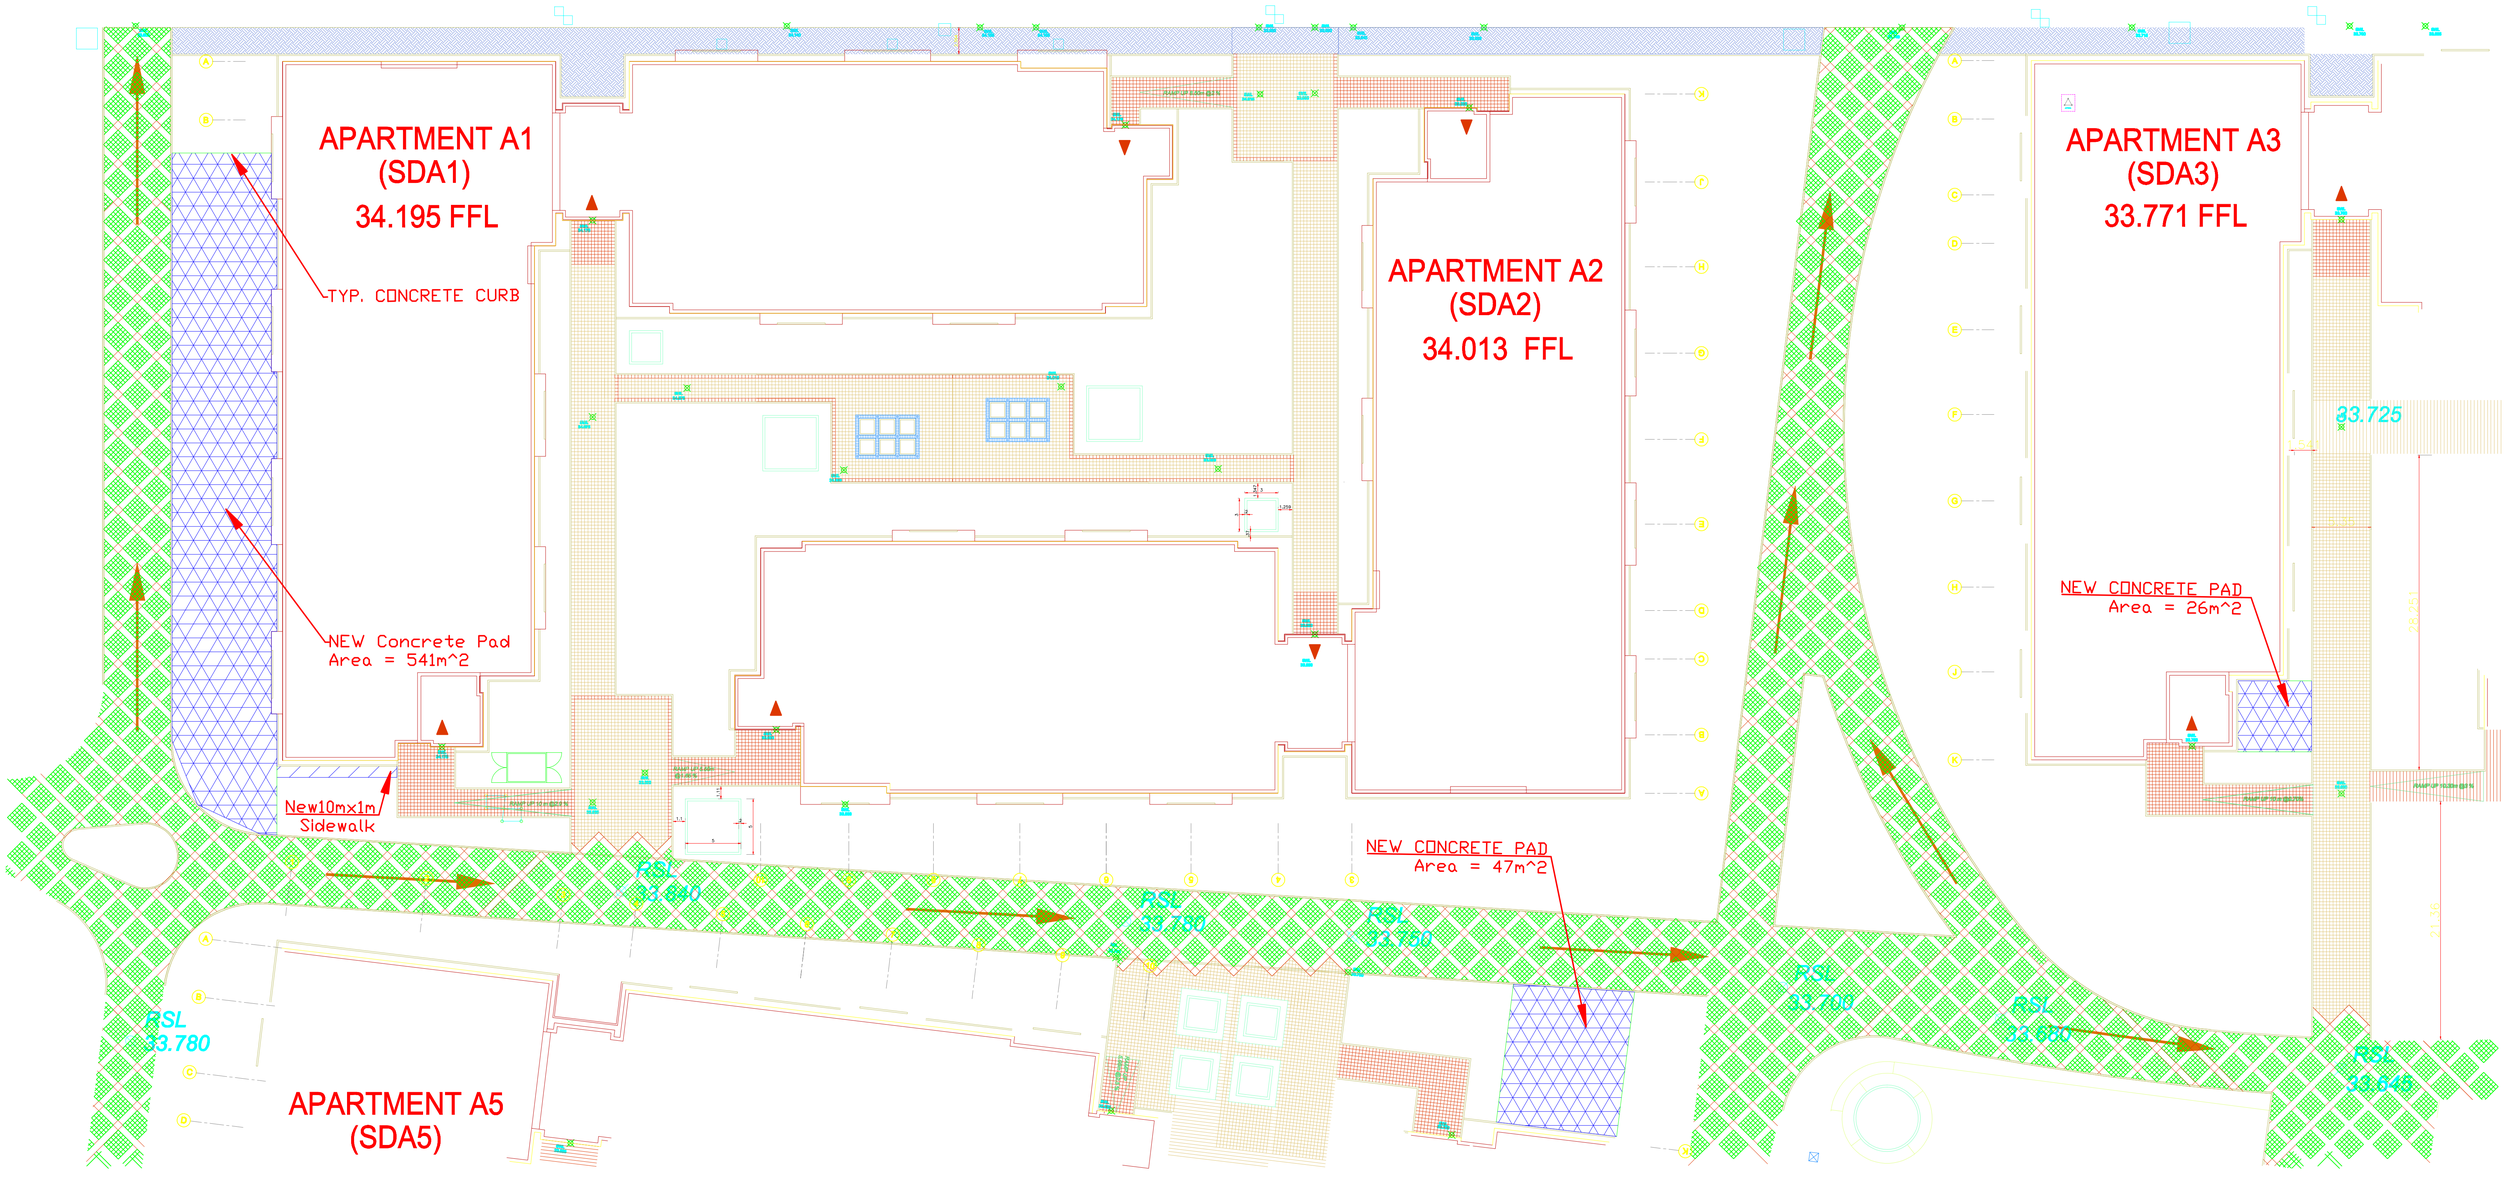
APARTMENT A1
(SDA1)
34.195 FFL
TYP. CONCRETE CURB
NEW Concrete Pad
Area = 541m^2
New10mx1m
Sidewalk
APARTMENT A2
(SDA2)
34.013 FFL
APARTMENT A3
(SDA3)
33.771 FFL
33.725
NEW CONCRETE PAD
Area = 26m^2
NEW CONCRETE PAD
Area = 47m^2
RSL
33.640
RSL
33.780
RSL
33.720
RSL
33.700
RSL
33.680
RSL
33.645
RSL
33.780
APARTMENT A5
(SDA5)